OLYMPIC

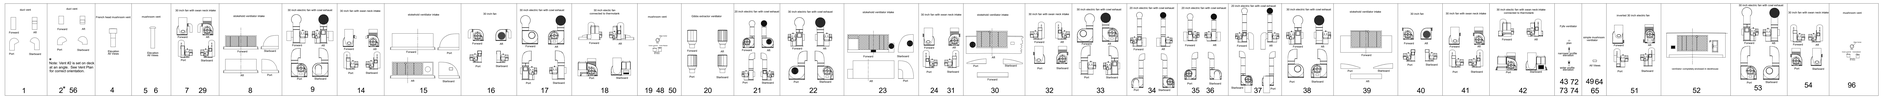

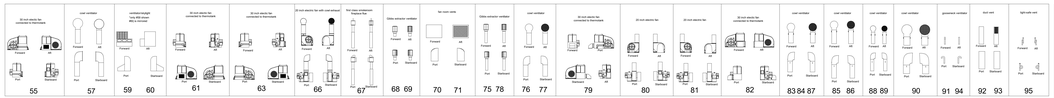

Note: Various deck structures have been omitted for clarity in order to show the position of the various ventilators

Vent Drawings

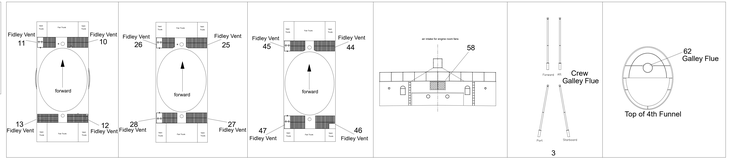

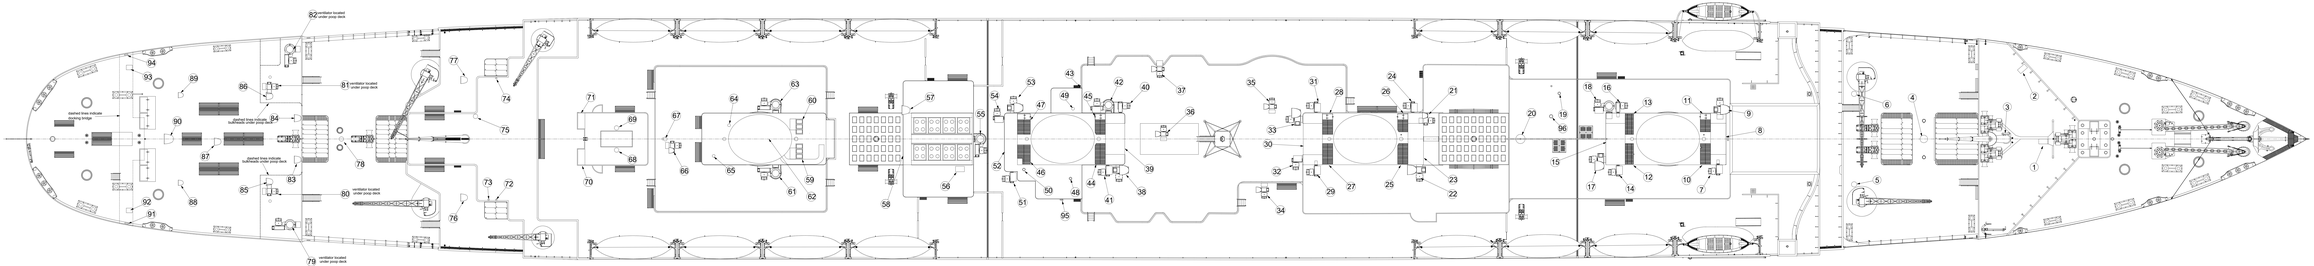

Vent Locations

Plan Sheet: Olympic 4

Scale 1:100

Copyright 2010 by Bob Read
Use of this drawing is licensed under the Creative Commons license:
Attribution-Share Alike
https://creativecommons.org/licenses/by-sa/3.0/